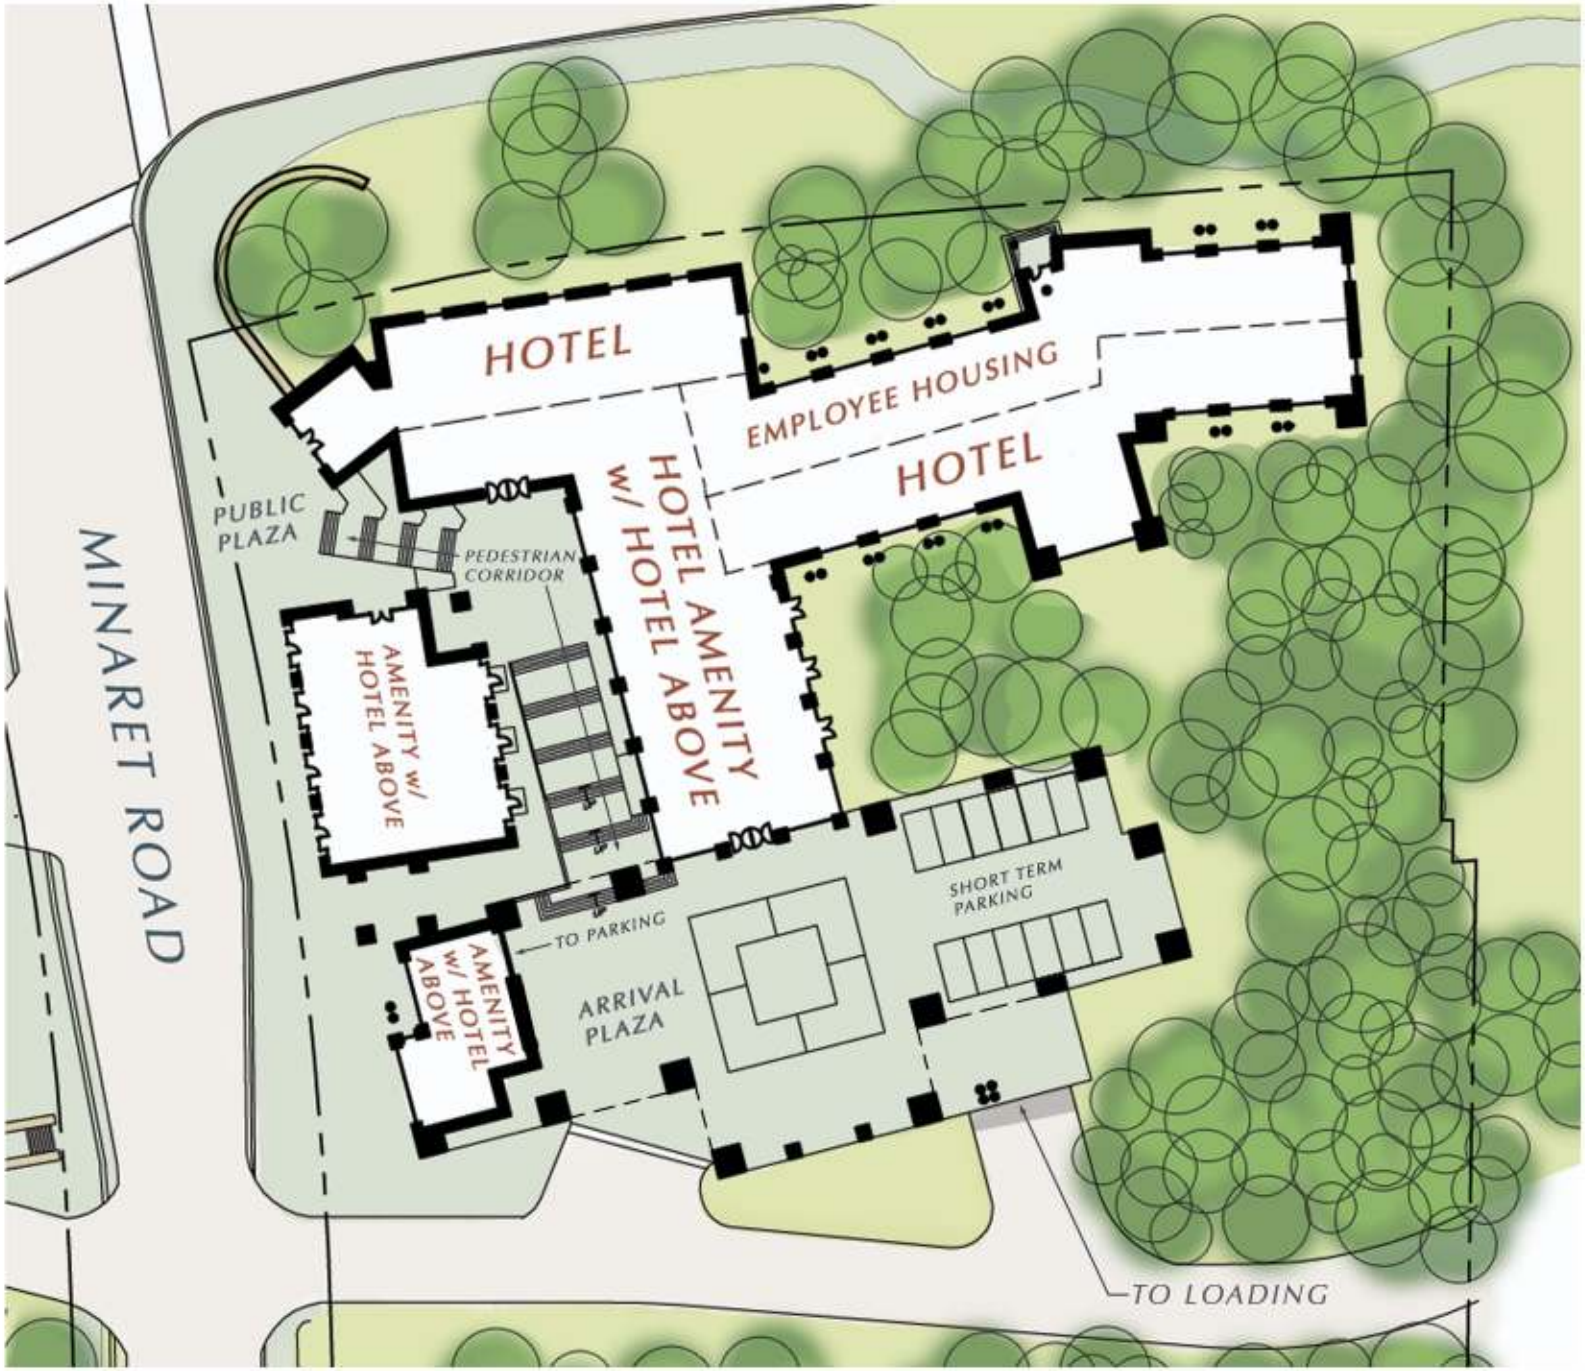


# MAMMOTH CROSSING - SITE 3 SITE PLAN

N.T.S.

JAN. 2008

MERRICK ARCHITECTURE