Attachment #5

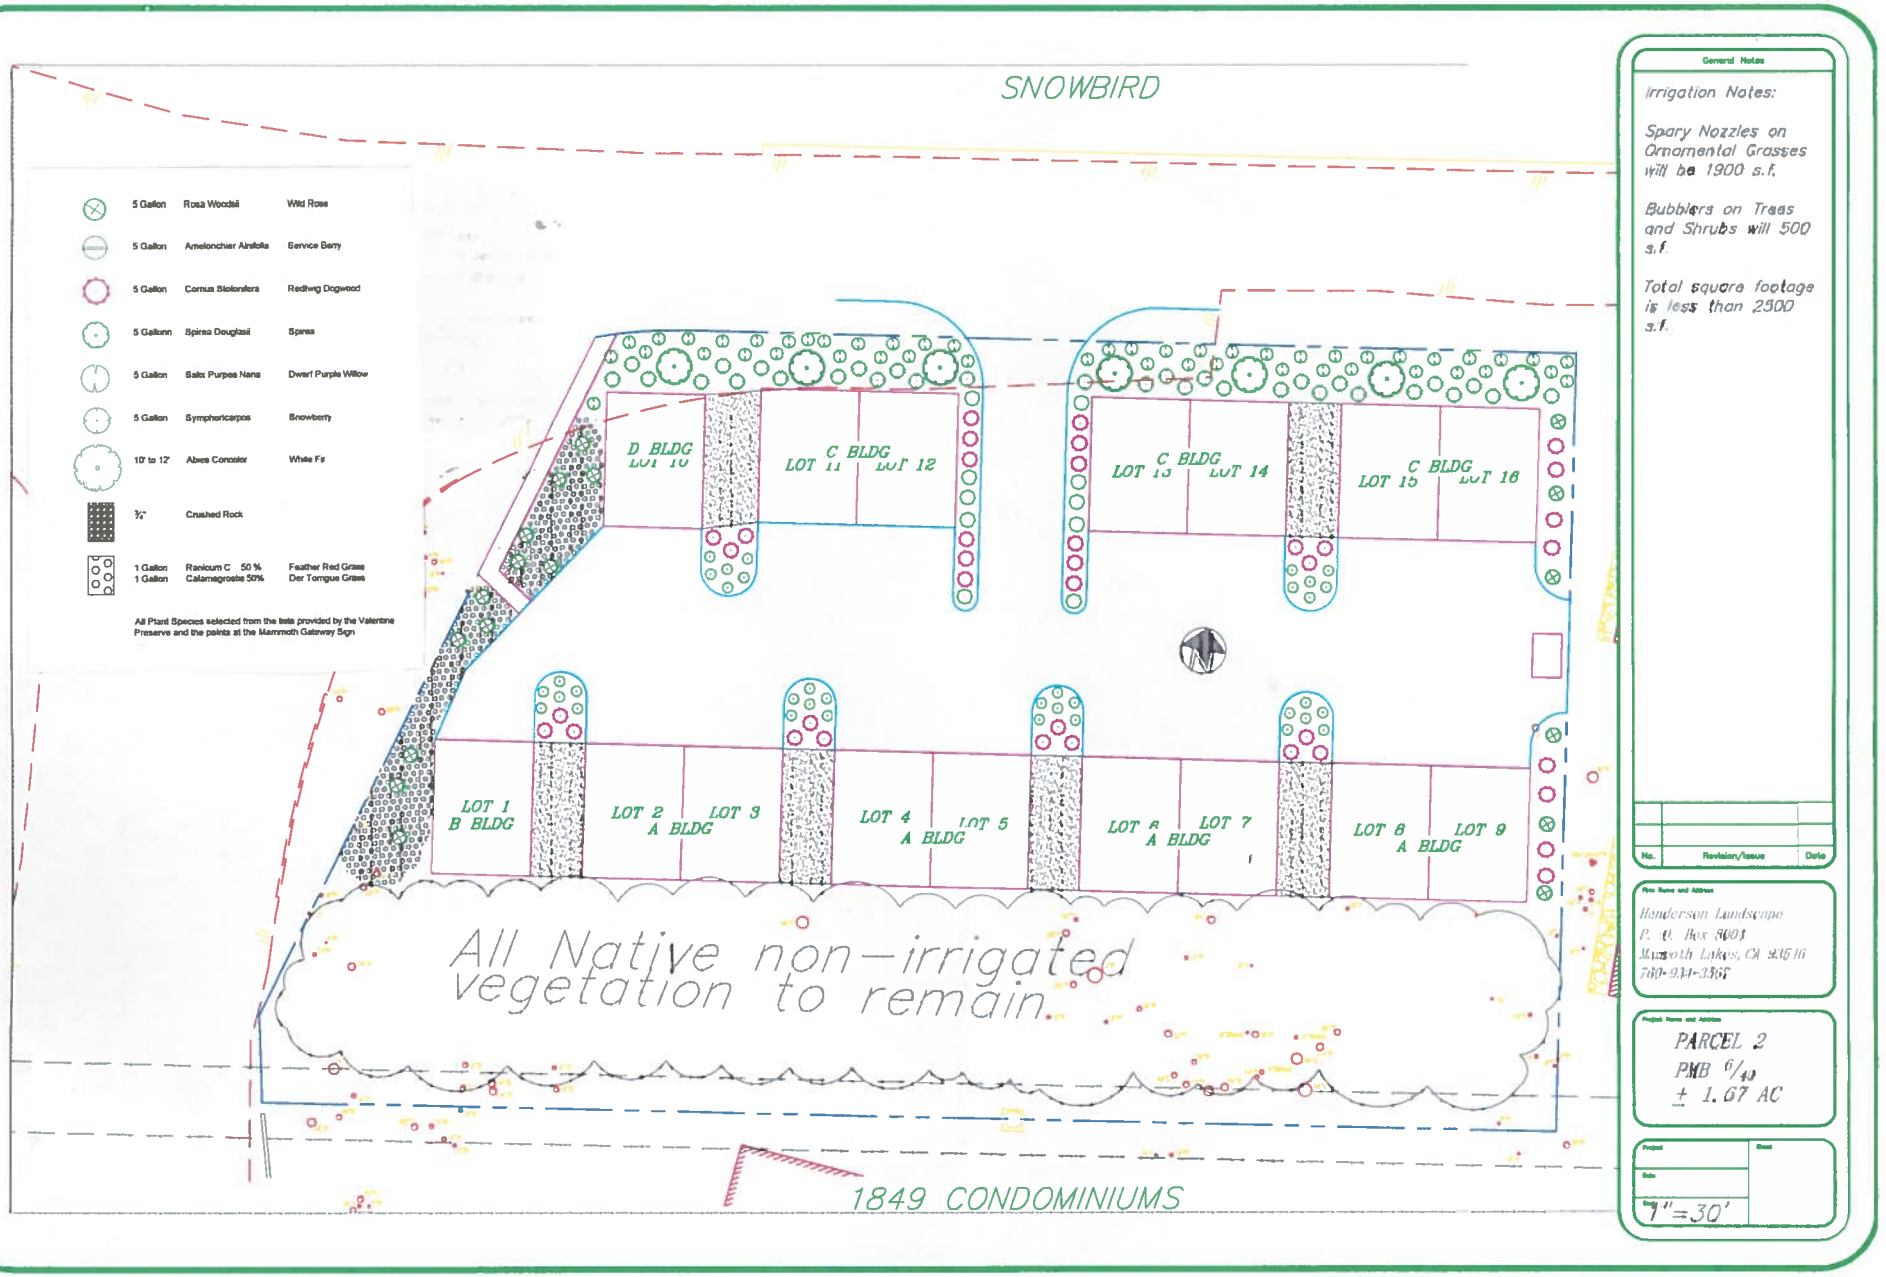
SNOWBIRD
5 Gallon Rosa Woodsii Wild Rose
5 Gallon Amelonchier Alnifolia Service Berry
5 Gallon Cornus Stolonifera Redtwig Dogwood
5 Gallonn Spirea Douglasii Spirea
5 Gallon Salix Purpea Nana Dwarf Purple Willow
5 Gallon Symphoricarpos Snowberry
10' to 12' Abies Concolor White Fir
3/4" Crushed Rock
1 Gallon Ranicum C 50 % Feather Red Grass
1 Gallon Calamagrostis 50% Der Tongue Grass
All Plant Species selected from the lists provided by the Valentine Preserve and the points at the Mammoth Gateway Sign
D BLDG LOT 10
C BLDG LOT 11 LOT 12
C BLDG LOT 13 LOT 14
C BLDG LOT 15 LOT 16
LOT 1 B BLDG
LOT 2 A BLDG LOT 3
LOT 4 A BLDG LOT 5
LOT 6 A BLDG LOT 7
LOT 8 A BLDG LOT 9
All Native non-irrigated vegetation to remain
1849 CONDOMINIUMS
General Notes
Irrigation Notes:
Spary Nozzles on Ornamental Grasses will be 1900 s.f.
Bubblers on Treas and Shrubs will 500 s.f.
Total square footage is less than 2300 s.f.
No. Revision/Issue Date
Firm Name and Address
Henderson Landscape
P. O. Box 8001
Mammoth Lakes, CA 93546
760-934-3367
Project Name and Address
PARCEL 2
PMB 6/40
± 1.67 AC
Project
Date
Sheet
Scale
1"=30'